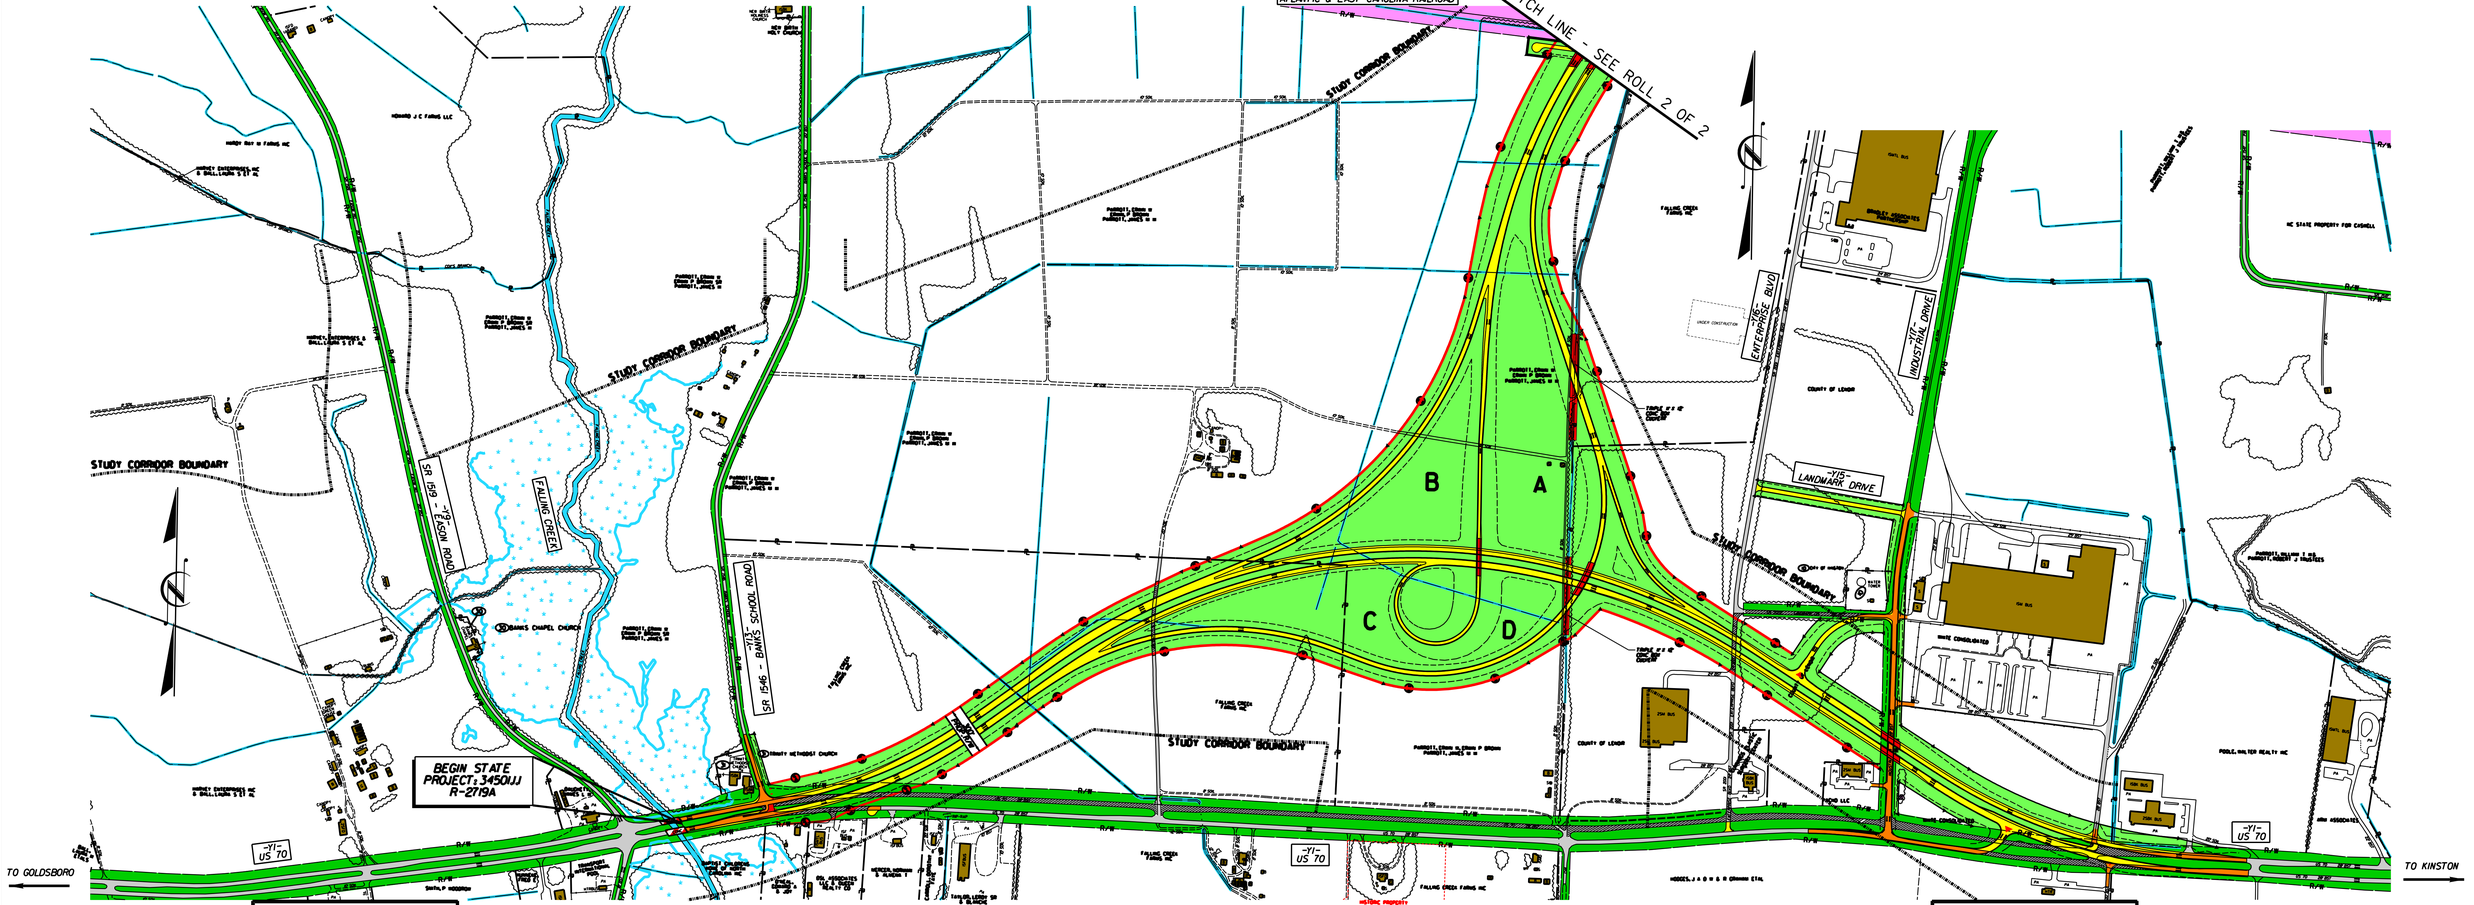

0 200' 400'
Scale 1" = 200'

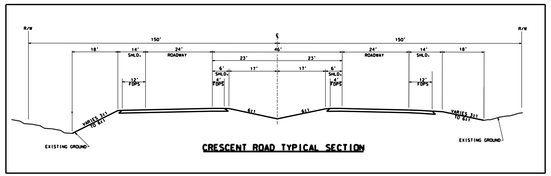

ALTERNATIVE 1

DESIGN PUBLIC HEARING MAP
PROJECT 34501.1.1 (R-2719A)
F.A. PROJECT STP-0224(3)
LENOIR COUNTY
CRESCENT ROAD
(FELIX HARVEY PARKWAY)
FROM US 70 TO US 258 IN KINSTON
ROLL 1 OF 2

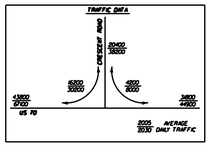

0 200' 400'
Scale 1" = 200'

ALTERNATIVE 1